

7TH & BROMMER AFFORDABLE HOUSING

855, 901, AND 905 7TH AVE., SANTA CRUZ, CA 95062

COMMUNITY HOUSINGWORKS (CHW)

INITIAL PLANNING SUBMITTAL



STAMP:

NOT FOR REGULATORY APPROVAL,
PERMITTING, OR CONSTRUCTION

CITY STAMP:

**7TH & BROMMER
AFFORDABLE
HOUSING**

DEVELOPMENT FOR:
COMMUNITY HOUSINGWORKS
(CHW)

855, 901, AND 905 7TH AVE.,
SANTA CRUZ, CA 95062

**INITIAL PLANNING
SUBMITTAL**

05/22/26

© 2026 ALL RIGHTS RESERVED
This document and the ideas incorporated herein, as an
instrument of professional service, is the property of
Architects FORA and is not to be used in part for any project
without their written authorization.


SUBMITTAL	DATE

No.	REVISION	DATE

JOB NUMBER: 24007
DRAWN BY: Author
CHECKED BY: Checker

COVER SHEET

PG0.00

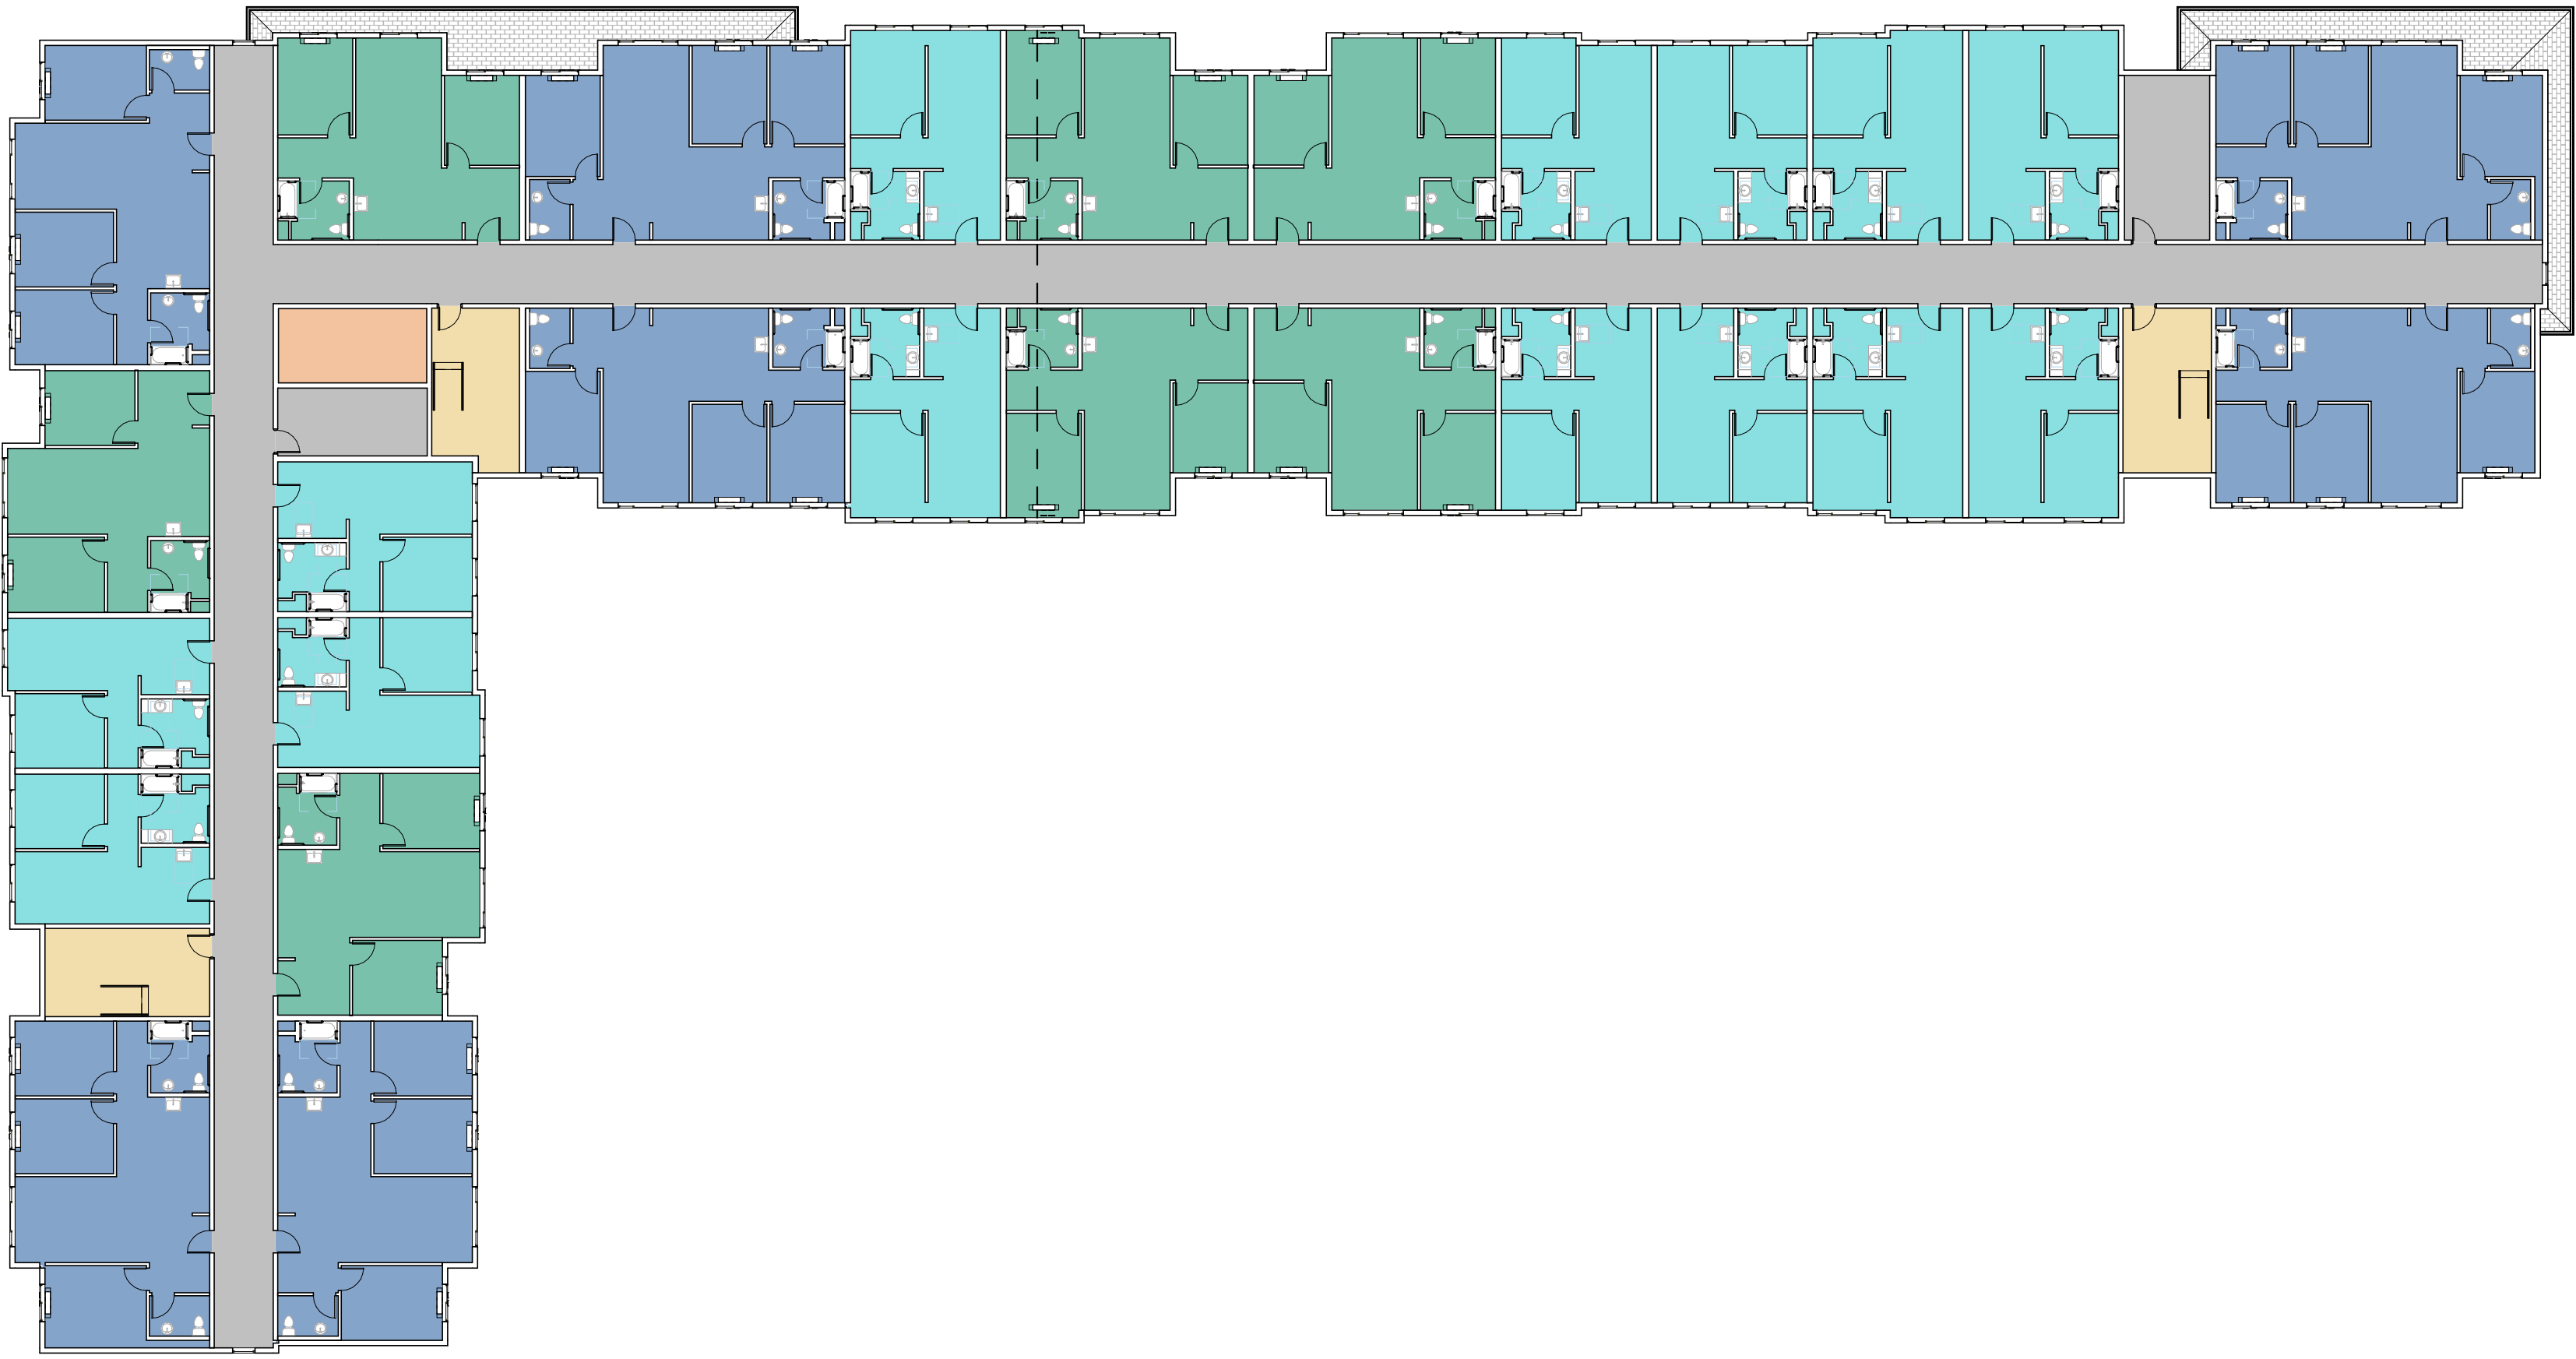

UNIT DISTRIBUTION - SECOND FLOOR

1" = 20'-0"
2 /PA4.12

2



UNIT DISTRIBUTION - FIRST FLOOR

1" = 20'-0"
2 /PA4.12

1

LEGEND

- 1-BEDROOM UNIT
- 2-BEDROOM UNIT
- 3-BEDROOM UNIT
- AMENITY / COMMON ROOM
- STAIRWELL
- ELEVATOR
- BUILDING SUPPORT SPACE / PARKING

UNIT MATRIX

Name	Count
FIRST FLOOR	
1-BED	8
2-BED	6
3-BED	4
18	
FOURTH FLOOR	
1-BED	12
2-BED	7
3-BED	8
27	
SECOND FLOOR	
1-BED	14
2-BED	7
3-BED	7
28	
THIRD FLOOR	
1-BED	12
2-BED	7
3-BED	8
27	
Grand total: 100	

STAMP:

NOT FOR REGULATORY APPROVAL,
PERMITTING, OR CONSTRUCTION

CITY STAMP:

7TH & BROMMER
AFFORDABLE
HOUSING

DEVELOPMENT FOR:
COMMUNITY HOUSINGWORKS
(CHW)

855, 901, AND 905 7TH AVE.,
SANTA CRUZ, CA 95062

INITIAL PLANNING
SUBMITTAL

05/22/26

© 2026 ALL RIGHTS RESERVED


This document and the ideas incorporated herein, as an instrument of professional service, is the property of Architects FORA and is not to be used in part for any project without their written authorization.

SUBMITTAL	DATE

No.	REVISION	DATE


JOB NUMBER: 24007
DRAWN BY: Author
CHECKED BY: Checker

PROJECT UNIT
DISTRIBUTION

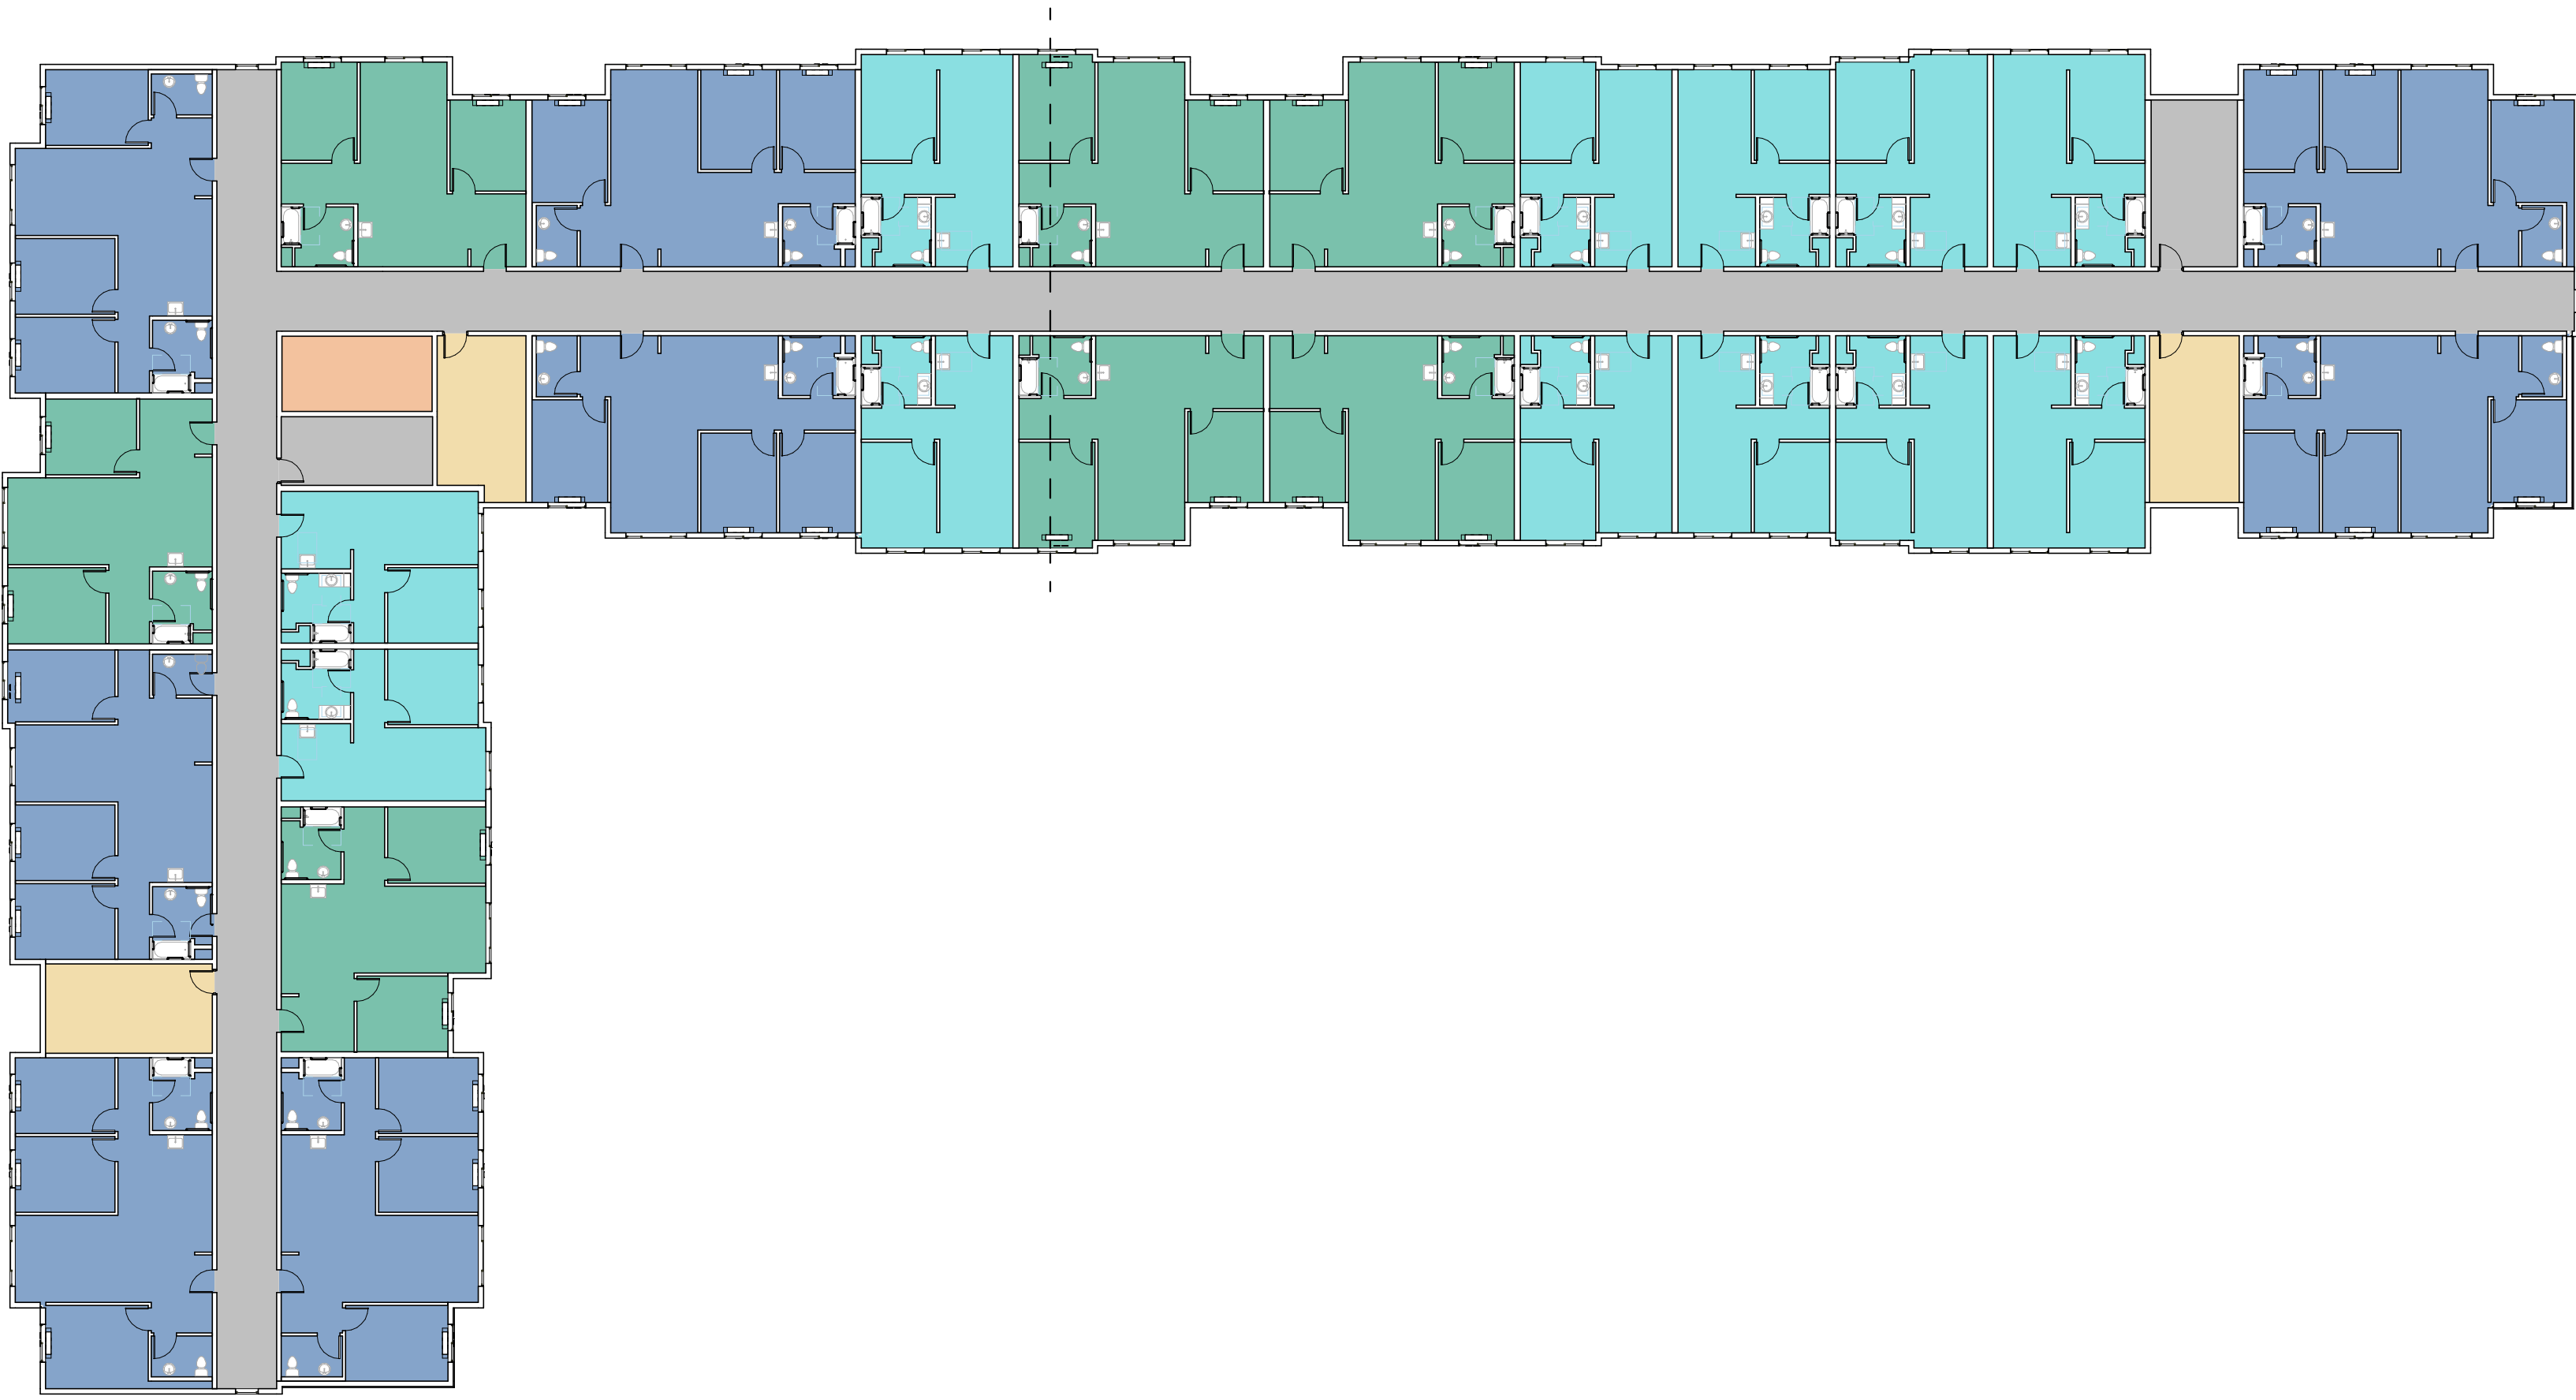

03-THIRD FLOOR -UNIT DISTRIBUTION

1" = 20'-0"
2 /PA4.12

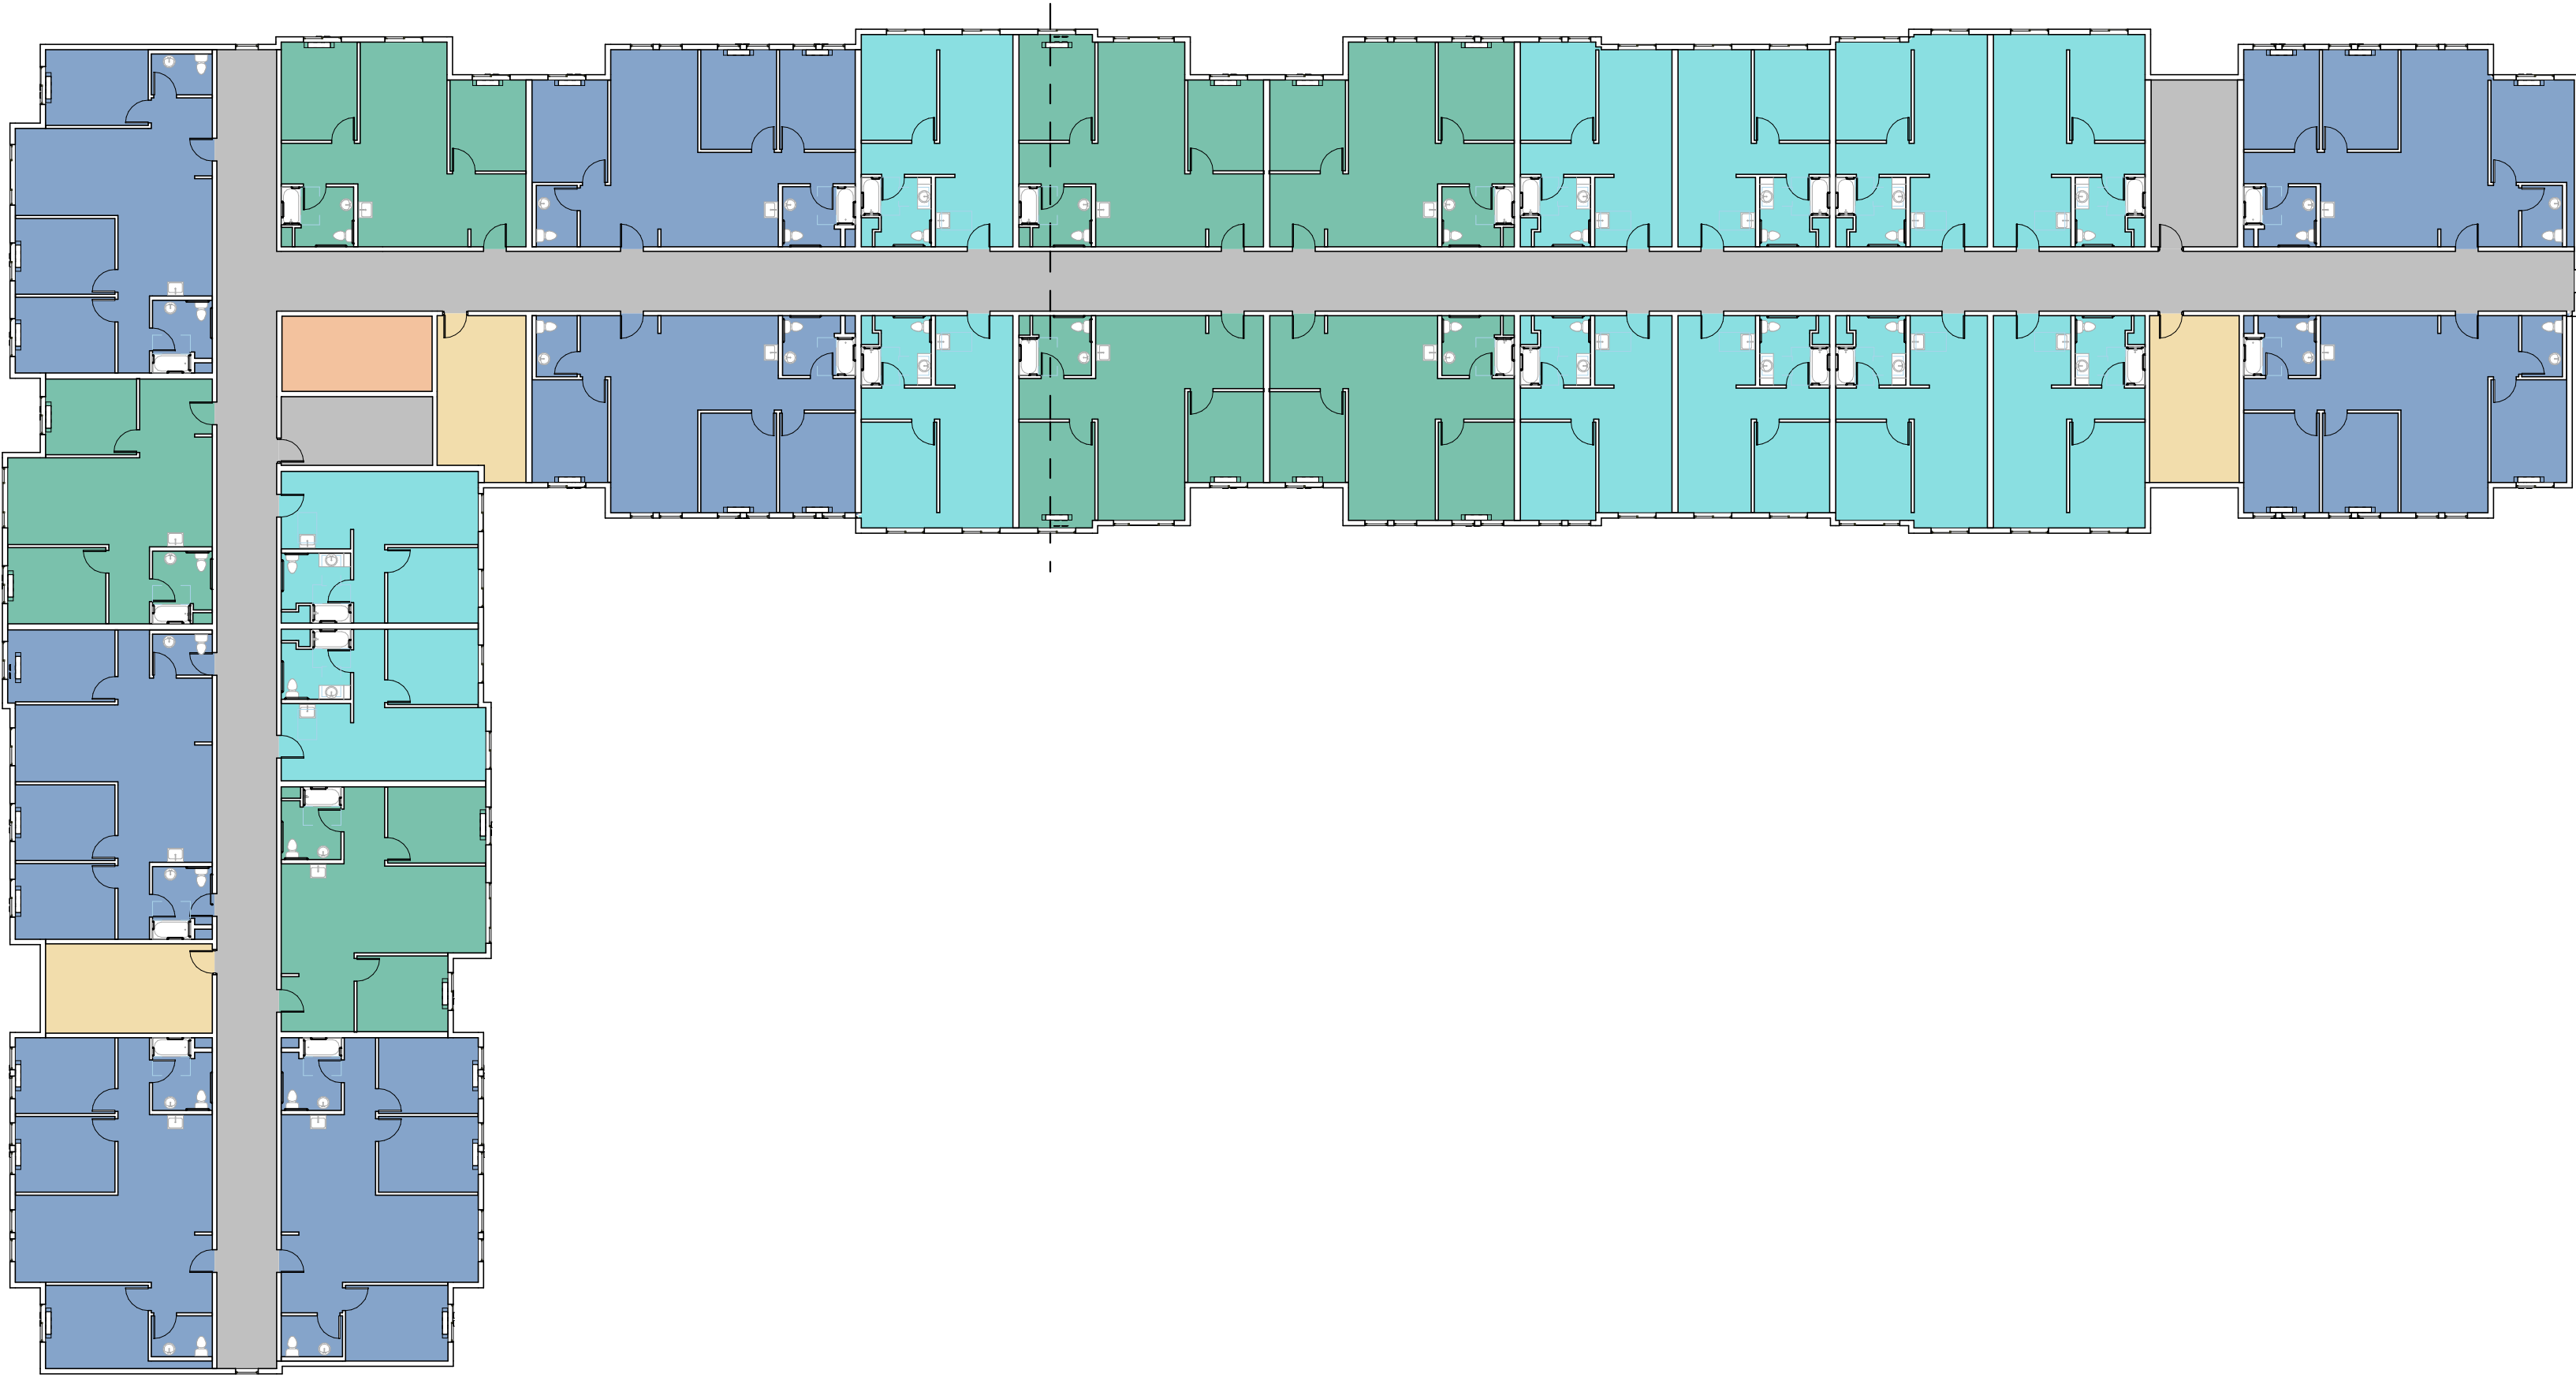

04-FOURTH FLOOR - UNIT DISTRIBUTION

1" = 20'-0"
2 /PA4.12

LEGEND

- 1-BEDROOM UNIT
- 2-BEDROOM UNIT
- 3-BEDROOM UNIT
- AMENITY / COMMON ROOM
- STAIRWELL
- ELEVATOR
- BUILDING SUPPORT SPACE / PARKING

UNIT MATRIX

Name	Count
FIRST FLOOR	
1-BED	8
2-BED	6
3-BED	4
18	
FOURTH FLOOR	
1-BED	12
2-BED	7
3-BED	8
27	
SECOND FLOOR	
1-BED	14
2-BED	7
3-BED	7
28	
THIRD FLOOR	
1-BED	12
2-BED	7
3-BED	8
27	
Grand total: 100	

STAMP:

NOT FOR REGULATORY APPROVAL,
PERMITTING, OR CONSTRUCTION

CITY STAMP:

7TH & BROMMER
AFFORDABLE
HOUSING

DEVELOPMENT FOR:
COMMUNITY HOUSINGWORKS
(CHW)

855, 901, AND 905 7TH AVE.,
SANTA CRUZ, CA 95062

INITIAL PLANNING
SUBMITTAL

05/22/26

© 2026 ALL RIGHTS RESERVED

This document and the ideas incorporated herein, as an instrument of professional service, is the property of Architects FORA and is not to be used in part for any project without their written authorization.

SUBMITTAL	DATE

No.	REVISION	DATE

JOB NUMBER:	24007
DRAWN BY:	Author
CHECKED BY:	Checker

PROJECT UNIT
DISTRIBUTION



STAMP:

NOT FOR REGULATORY APPROVAL,
PERMITTING, OR CONSTRUCTION

CITY STAMP:

**7TH & BROMMER
AFFORDABLE
HOUSING**

A DEVELOPMENT IN PARTNERSHIP WITH:
COMMUNITY HOUSINGWORKS
(CHW)

7TH & BROMMER STREET,
SANTA CRUZ, CA 95062

**INITIAL PLANNING
SUBMITTAL**

05/22/26

© 2026 ALL RIGHTS RESERVED
This document and the ideas incorporated herein, as an instrument of professional service, is the property of Architects FORA and is not to be used in part for any project without their written authorization.

SUBMITTAL	DATE

No.	REVISION	DATE

JOB NUMBER: 26-005
DRAWN BY: RP
CHECKED BY: TL

**LANDSCAPE
ILLUSTRATIVE SITE
PLAN**



EAST ELEVATION $\frac{1}{8"} = 1'-0"$ 2
1/PA2.12



WEST ELEVATION $\frac{1}{8"} = 1'-0"$ 1
1/PA2.13

LEGEND

- ASPHALT SHINGLE
- HORIZONTAL LAP SIDING
FIBER CEMENT SIDING
- BOARD & BATTEN
FIBER CEMENT SIDING
- SHINGLE SIDING
FIBER CEMENT SIDING
- GLAZING
STOREFRONT & VINYL WINDOWS
- FASCIA / TRIM
FIBER CEMENT SIDING

STAMP:

NOT FOR REGULATORY APPROVAL,
PERMITTING, OR CONSTRUCTION

CITY STAMP:

**7TH & BROMMER
AFFORDABLE
HOUSING**

DEVELOPMENT FOR:
COMMUNITY HOUSINGWORKS
(CHW)

855, 901, AND 905 7TH AVE.,
SANTA CRUZ, CA 95062

**INITIAL PLANNING
SUBMITTAL**

05/22/26

© 2026 ALL RIGHTS RESERVED

This document and the ideas incorporated herein, as an instrument of professional service, is the property of Architects FORA and is not to be used in part for any project without their written authorization.

SUBMITTAL	DATE

No.	REVISION	DATE

JOB NUMBER: 24007
DRAWN BY: Author
CHECKED BY: Checker

PROPOSED
EXTERIOR
ELEVATIONS



NORTH ELEVATION - LEFT $\frac{1}{8"} = 1'-0"$ 2



NORTH ELEVATION - RIGHT $\frac{1}{8"} = 1'-0"$ 1

LEGEND

	ASPHALT SHINGLE
	HORIZONTAL LAP SIDING FIBER CEMENT SIDING
	BOARD & BATTEN FIBER CEMENT SIDING
	SHINGLE SIDING FIBER CEMENT SIDING
	GLAZING STOREFRONT & VINYL WINDOWS
	FASCIA / TRIM FIBER CEMENT SIDING

STAMP:

NOT FOR REGULATORY APPROVAL,
PERMITTING, OR CONSTRUCTION

CITY STAMP:

**7TH & BROMMER
AFFORDABLE
HOUSING**

DEVELOPMENT FOR:
COMMUNITY HOUSINGWORKS
(CHW)

855, 901, AND 905 7TH AVE.,
SANTA CRUZ, CA 95062

**INITIAL PLANNING
SUBMITTAL**

05/22/26

© 2026 ALL RIGHTS RESERVED

This document and the ideas incorporated herein, as an instrument of professional service, is the property of Architects FORA and is not to be used in part for any project without their written authorization.

SUBMITTAL	DATE

No.	REVISION	DATE

JOB NUMBER: 24007
DRAWN BY: Author
CHECKED BY: Checker

PROPOSED
EXTERIOR
ELEVATIONS



SOUTH ELEVATION - LEFT $\frac{1}{8"} = 1'-0"$ 3



SOUTH ELEVATION - RIGHT $\frac{1}{8"} = 1'-0"$ 1 / PA2.13

LEGEND

- ASPHALT SHINGLE
- HORIZONTAL LAP SIDING
FIBER CEMENT SIDING
- BOARD & BATTEN
FIBER CEMENT SIDING
- SHINGLE SIDING
FIBER CEMENT SIDING
- GLAZING
STOREFRONT & VINYL WINDOWS
- FASCIA / TRIM
FIBER CEMENT SIDING

STAMP:

NOT FOR REGULATORY APPROVAL,
PERMITTING, OR CONSTRUCTION

CITY STAMP:

**7TH & BROMMER
AFFORDABLE
HOUSING**

DEVELOPMENT FOR:
COMMUNITY HOUSINGWORKS
(CHW)

855, 901, AND 905 7TH AVE.,
SANTA CRUZ, CA 95062

**INITIAL PLANNING
SUBMITTAL**

05/22/26

© 2026 ALL RIGHTS RESERVED

This document and the ideas incorporated herein, as an instrument of professional service, is the property of Architects FORA and is not to be used in part for any project without their written authorization.

SUBMITTAL	DATE

No.	REVISION	DATE

JOB NUMBER: 24007
DRAWN BY: Author
CHECKED BY: Checker

PROPOSED
EXTERIOR
ELEVATIONS



OPEN SPACE PERSPECTIVE - VIEW FROM 7TH ST.

STAMP:

NOT FOR REGULATORY APPROVAL,
PERMITTING, OR CONSTRUCTION

CITY STAMP:

**7TH & BROMMER
AFFORDABLE
HOUSING**

DEVELOPMENT FOR:
COMMUNITY HOUSINGWORKS
(CHW)

855, 901, AND 905 7TH AVE.,
SANTA CRUZ, CA 95062

**INITIAL PLANNING
SUBMITTAL**

05/22/26

© 2026 ALL RIGHTS RESERVED

This document and the ideas incorporated herein, as an instrument of professional service, is the property of Architects FORA and is not to be used in part for any project without their written authorization.

SUBMITTAL	DATE

No.	REVISION	DATE

JOB NUMBER:	24007
DRAWN BY:	Author
CHECKED BY:	Checker

CHARACTER
PERSPECTIVES

STAMP:

NOT FOR REGULATORY APPROVAL,
PERMITTING, OR CONSTRUCTION

CITY STAMP:

7TH & BROMMER
AFFORDABLE
HOUSING

DEVELOPMENT FOR:
COMMUNITY HOUSINGWORKS
(CHW)

855, 901, AND 905 7TH AVE.,
SANTA CRUZ, CA 95062

INITIAL PLANNING
SUBMITTAL

05/22/26

© 2026 ALL RIGHTS RESERVED

This document and the ideas incorporated herein, as an instrument of professional service, is the property of Architects FORA and is not to be used in part for any project without their written authorization.

SUBMITTAL	DATE

No.	REVISION	DATE

JOB NUMBER: 24007
DRAWN BY: Author
CHECKED BY: Checker

CHARACTER
PERSPECTIVES



PROJECT SITE ENTRY PERSPECTIVE - VIEW FROM 7TH ST.




COLOR AND MATERIALS PALETTE



1. ASPHALT SHINGLE
GAF TIMBERLINE HDZ
CHARCOAL




2. BOARD & BATTEN
FIBER CEMENT SIDING
PAINT: SHERWIN WILLIAMS
COLOR: OPTIONS BELOW

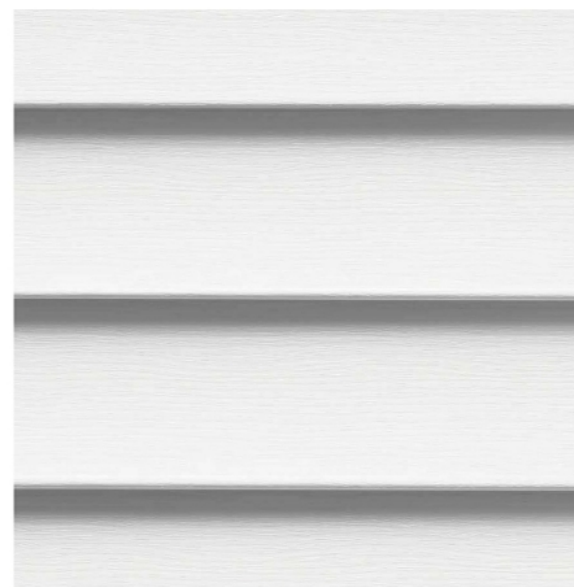

3. LAP SIDING
FIBER CEMENT SIDING
PAINT: SHERWIN WILLIAMS
COLOR: OPTIONS BELOW



4. SHINGLE SIDING
FIBER CEMENT SIDING
PAINT: SHERWIN WILLIAMS
COLOR: PURE WHITE

 


5. FASCIA/TRIM
FIBER CEMENT
PAINT: SHERWIN WILLIAMS
COLOR: PURE WHITE



6. ENTRY DOORS
HOLLOW METAL
COLOR: DARK ANNODIZED
BRONZE FROM MANUFACTURER
STANDARD COLORS




7. VINYL WINDOW
FRAMES
COLOR: CHARCOAL
FROM MANUFACTURER
STANDARD COLORS

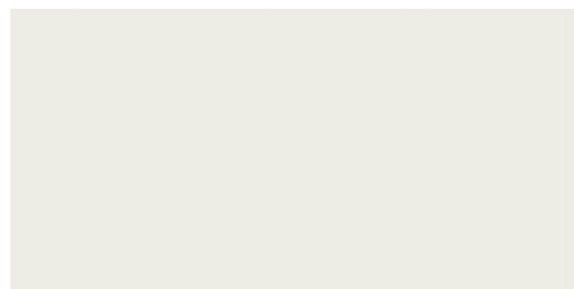


A1. ACCENT COLOR 1
PAINT: SHERWIN-WILLIAMS
COLOR: SW 7005
PURE WHITE



B1. ACCENT COLOR 2
PAINT: SHERWIN-WILLIAMS
COLOR: SW 6211
RAINWASHED

 

C1. ACCENT COLOR 3
PAINT: SHERWIN-WILLIAMS
COLOR: SW 6484
MEANDER BLUE

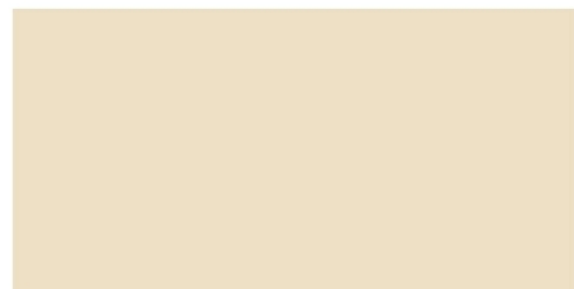

D1. ACCENT COLOR 4
PAINT: SHERWIN-WILLIAMS
COLOR: SW 6392
VITAL YELLOW




E1. ACCENT COLOR 5
PAINT: SHERWIN-WILLIAMS
COLOR: SW 7714
OAK BARREL



8. BUILDING LIGHT
FIXTURE 1
TECH LIGHTING
ASH 10 WALL SCONCE
CHARCOAL



9. BUILDING LIGHT
FIXTURE 2
LITHONIA
LED WEDGE WALL SCONCE
BLACK OR CHARCOAL

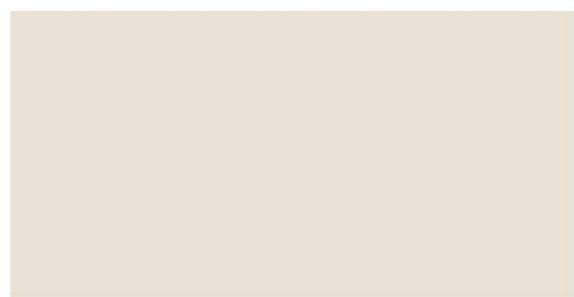

A2. ACCENT COLOR 1
PAINT: SHERWIN-WILLIAMS
COLOR: SW 6147
PANDA WHITE



B2. ACCENT COLOR 2
PAINT: SHERWIN-WILLIAMS
COLOR: SW 9133
JASPER STONE



C2. ACCENT COLOR 3
PAINT: SHERWIN-WILLIAMS
COLOR: SW 6485
RAINDROP



D2. ACCENT COLOR 4
PAINT: SHERWIN-WILLIAMS
COLOR: SW 6395
ALCHEMY



E2. ACCENT COLOR 5
PAINT: SHERWIN-WILLIAMS
COLOR: SW 7725
YEARLING

STAMP:

NOT FOR REGULATORY APPROVAL,
PERMITTING, OR CONSTRUCTION

CITY STAMP:

7TH & BROMMER
AFFORDABLE
HOUSING

DEVELOPMENT FOR:
COMMUNITY HOUSINGWORKS
(CHW)

855, 901, AND 905 7TH AVE.,
SANTA CRUZ, CA 95062

INITIAL PLANNING
SUBMITTAL

05/22/26

© 2026 ALL RIGHTS RESERVED

This document and the ideas incorporated herein, as an
instrument of professional service, is the property of
Architects FORA and is not to be used in part for any project
without their written authorization.

SUBMITTAL	DATE

No.	REVISION	DATE

JOB NUMBER:	24007
DRAWN BY:	Author
CHECKED BY:	Checker

COLORS AND
MATERIALS

PA5.03